BUCKLAND PARK EIS

FIGURE 1.3

Road Closures

February 2009

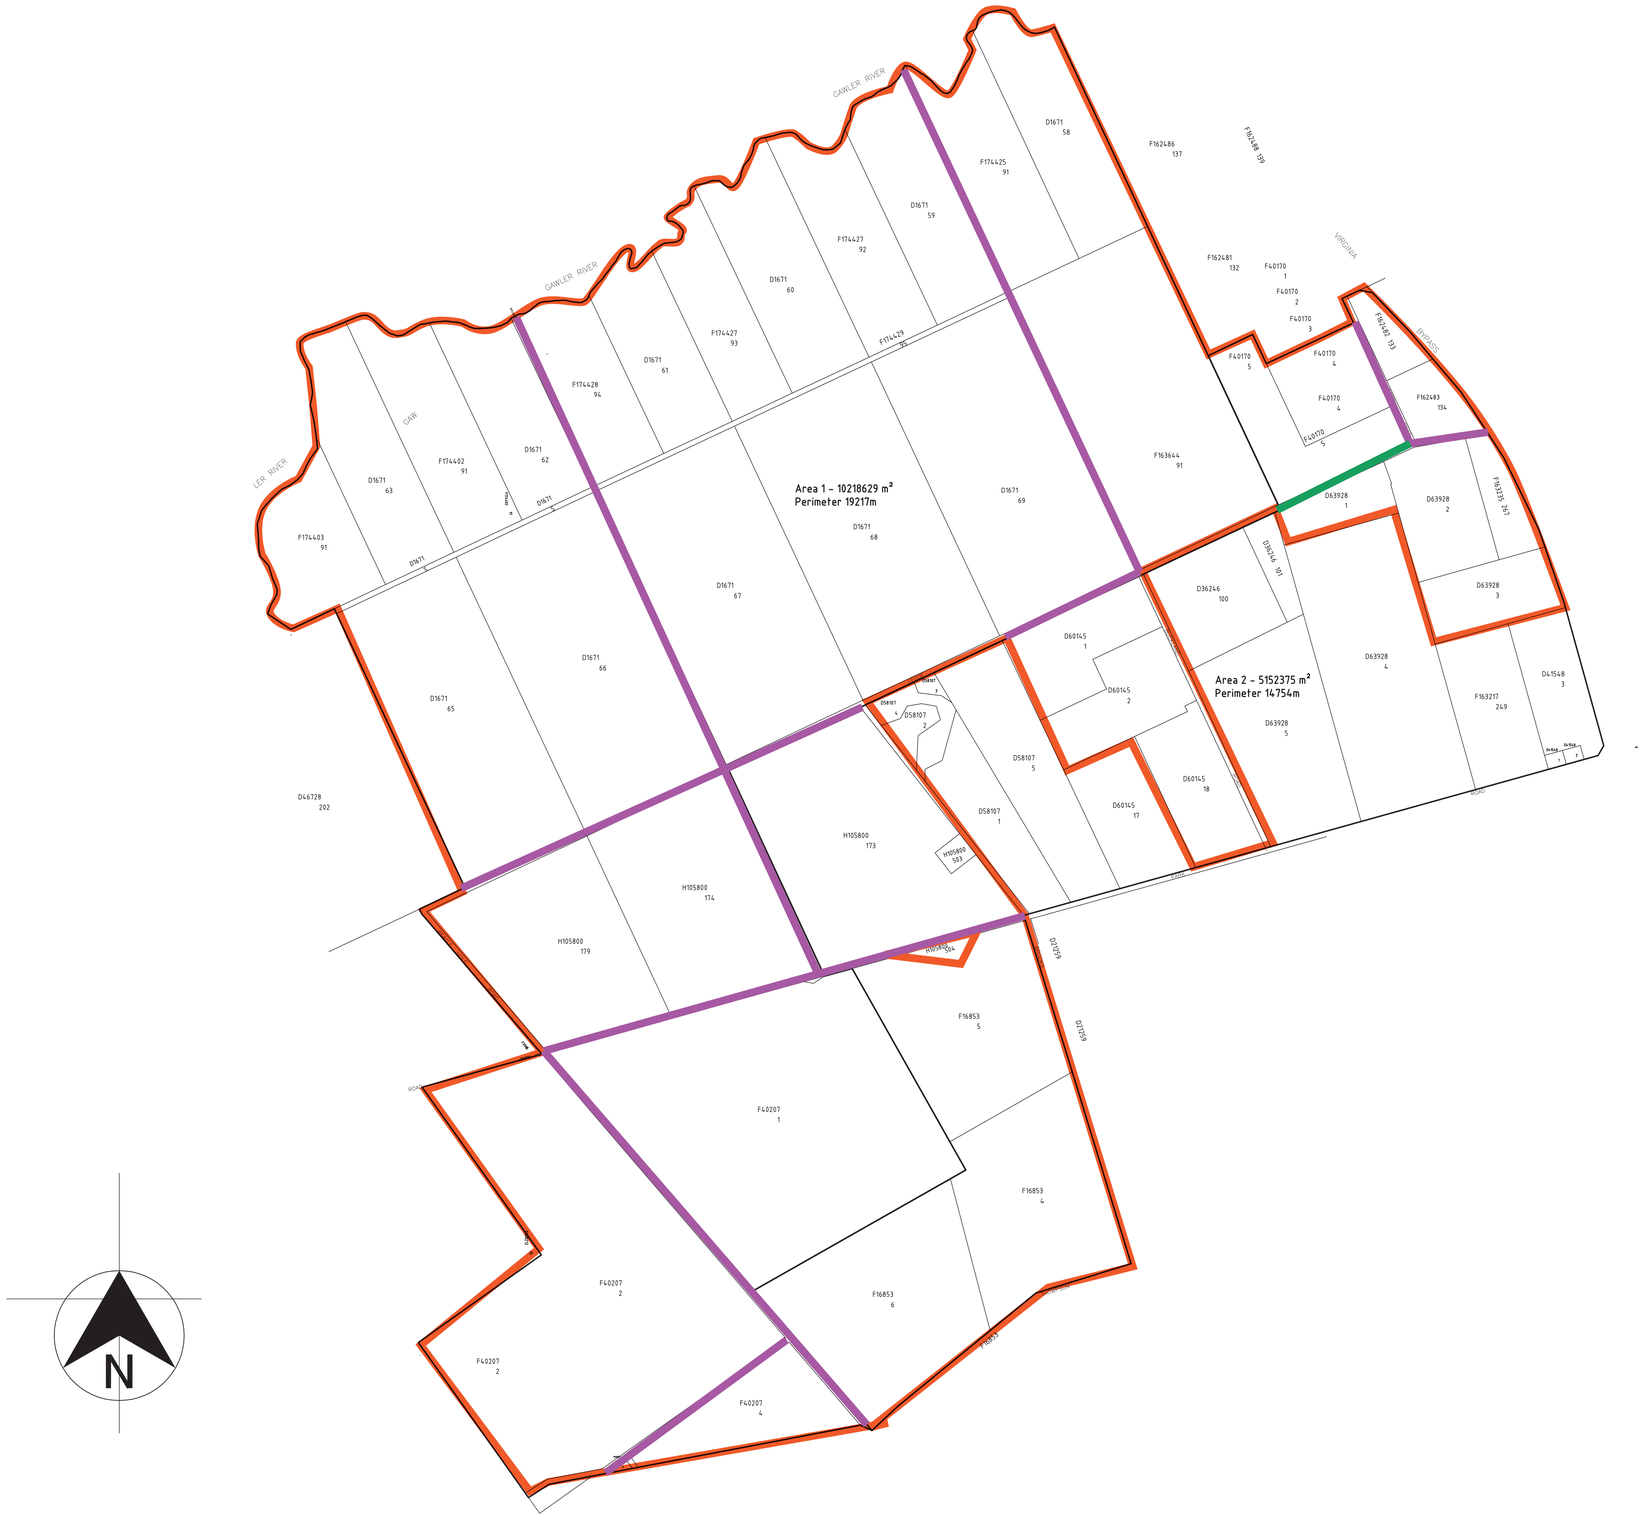

Key

- Stage 1 closures
- Future Stage closures
- Site

NOTE:
THIS IS A COMPILATION PLAN MADE UP ... -T
HAVE BEEN LODGED WITH THE SOUTH A ... OF CADASTRAL SURVEY PLANS THA
PLANS HAVE BEEN EXAMINED BY THE L ... USTRALIAN LANDS DEPTARTMENT. ALL
SURVEYORS. EACH PLAN HAS AN ACCUR ... TO AND SIGNED BY LICENCED CADASTRAL
LODGED AT THE LTO. HOWEVER THE PLA ... PACY THAT IT HAS TO ACHIEVE, TO BE
VARYING AGES. SOME OF THE ALLOTME ... NS SEARCHED FROM THE LTO ARE OF
EARLY IN THE 1900'S. AS A RESULT THE ... NTS HAVE NOT BEEN SURVEYED SINCE
DATA, WHEN COMPARING COMMON BOUN ... RE ARE MISCLOSURES WITHIN THE PLAN
TO MINIMISES THE MISCLOSURES. THERE I ... DARIES. EVERY EFFORT HAS BEEN MADE
HAS BEEN LEFT IN THE SOUTH WESTERN ... S AN MISCLOSURE IN THE DATA THA
WHEN THE CADASTRAL SURVEY FOR TH ... ALLOTMENTS OF THE SITE.
MISCLOSURES WILL BE RESOLVED. ... E PROJECT COMMENCES, THE

THE PLAN IS MADE UP OF THE FOLLOWIN ... :

X 10135	DP 1671	
X 15915	DP 60145	G CADASTRAL PLANS
X 15916	DP 63928	FP 31236
X 16111	DP 58107	FP 16853
X 9532	DP 36246	FP 40170
RP 5455	DP 41548	FP 40207
	DP 46728	FP 12814
	DP 46336	
	DP 21259	

PRELIMINARY
NOT FOR CONSTRUCTION

Rev.	Date	Revision Details	Drn	Ver.	App.	Rev.	Date	Revision Details	Drn	Ver.	App.
		- tation									
			AFB								
			AFB								
02A	6.05.2008	Annotation Correction									
02	15.01.2008	Additional Allotment Anno									
01											

Connell Wagner
Connell Wagner Pty Ltd ABN 54 005 139 873
55 Grenfell Street Adelaide
South Australia 5000 Australia
Telephone: +61 8 8237 9777
Facsimile: +61 8 8237 9778
Email: cwadl@conwag.com

A person using Connell Wagner drawings and other data accepts the risk of:
1. using the drawings and other data in electronic form without requesting and checking them for accuracy against the original hard copy versions;
2. using the drawings or other data for any purpose not agreed to in writing by Connell Wagner.

Client: WALKER CORPORATION

Project: BUCKLAND PARK

Drawn	Signed	Date
AFB		
Designed	Signed	Date
TJB		
Verified	Signed	Date
Approved	Signed	Date

Drawing Title: CADASTRAL COM PILATION PLAN

Project No. 28632.001

Scale: NTS

Sheet Size: A0

Drawing No. SV01

Rev. 02a